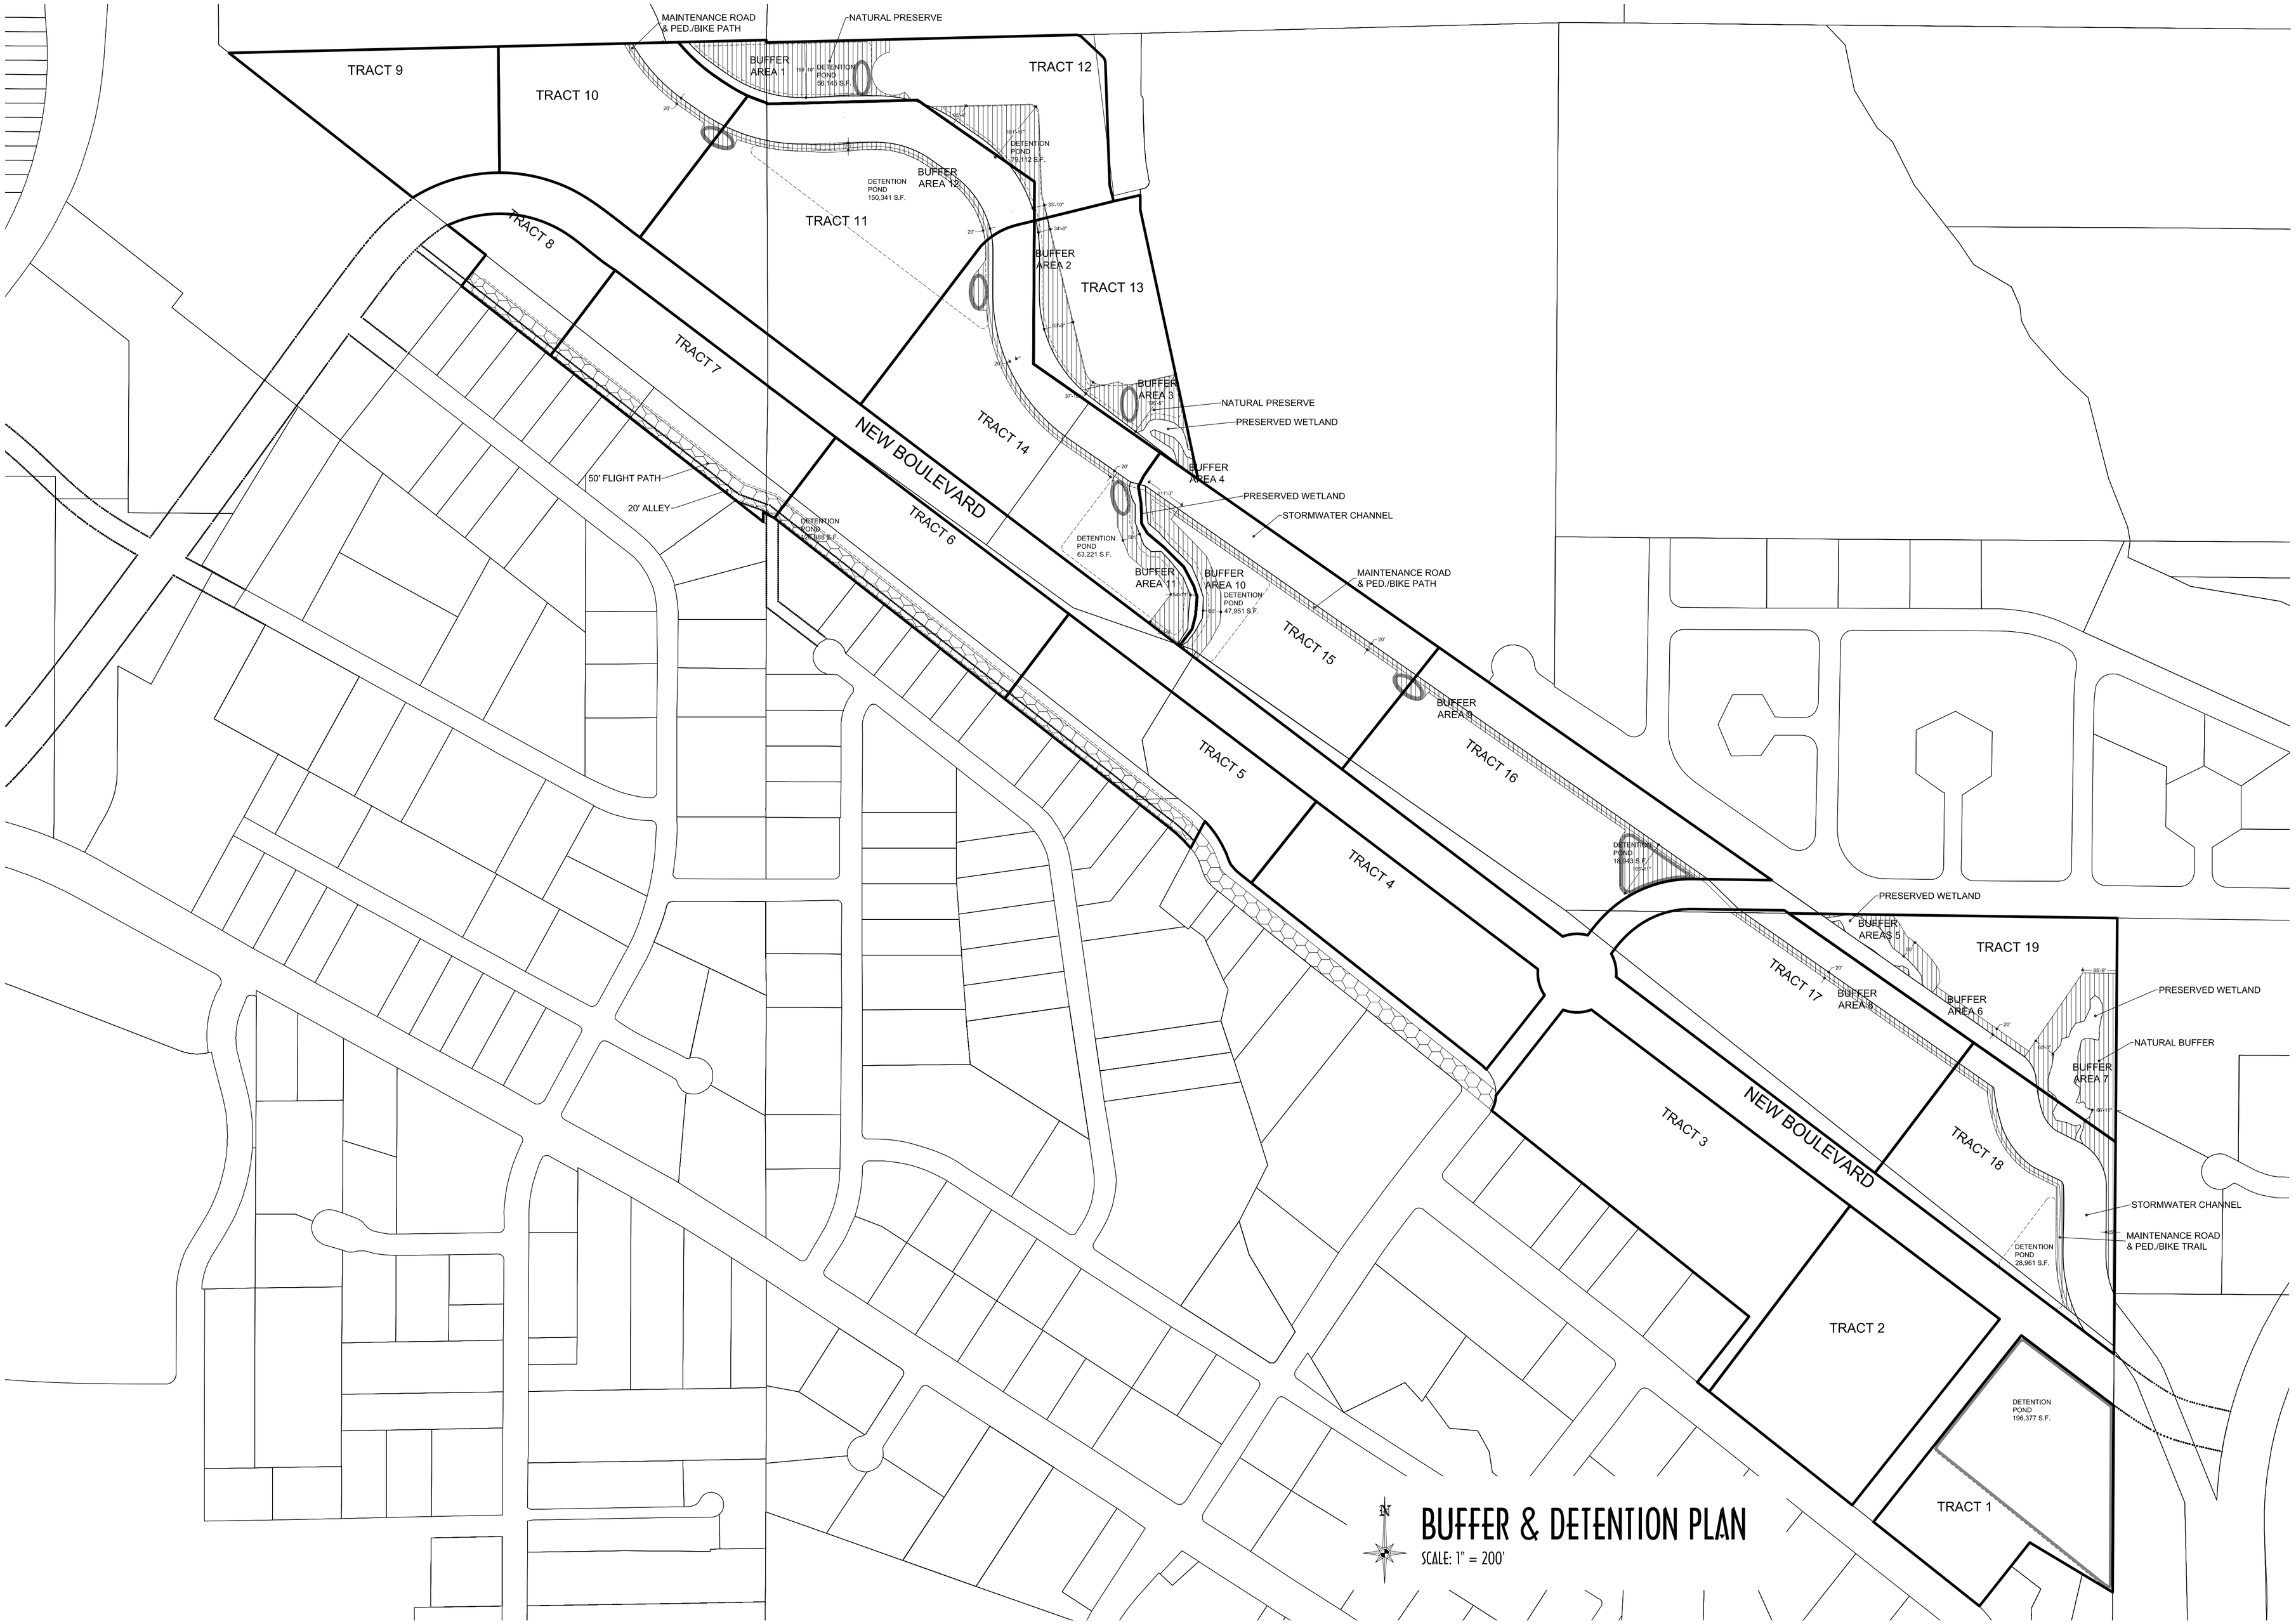

AIRPARK VILLAGE ODP

MTA
M. Torgerson Architects

204 Walnut Street, Suite D
Fort Collins, CO 80524
970.416.7431
1.888.416.7431
Fax: 970.416.7435
Email: Mail@Mtarchitec.com
http:\\www.Mtarchitec.com

REVISIONS:

DATE: 9/5/2007

4 OF 4